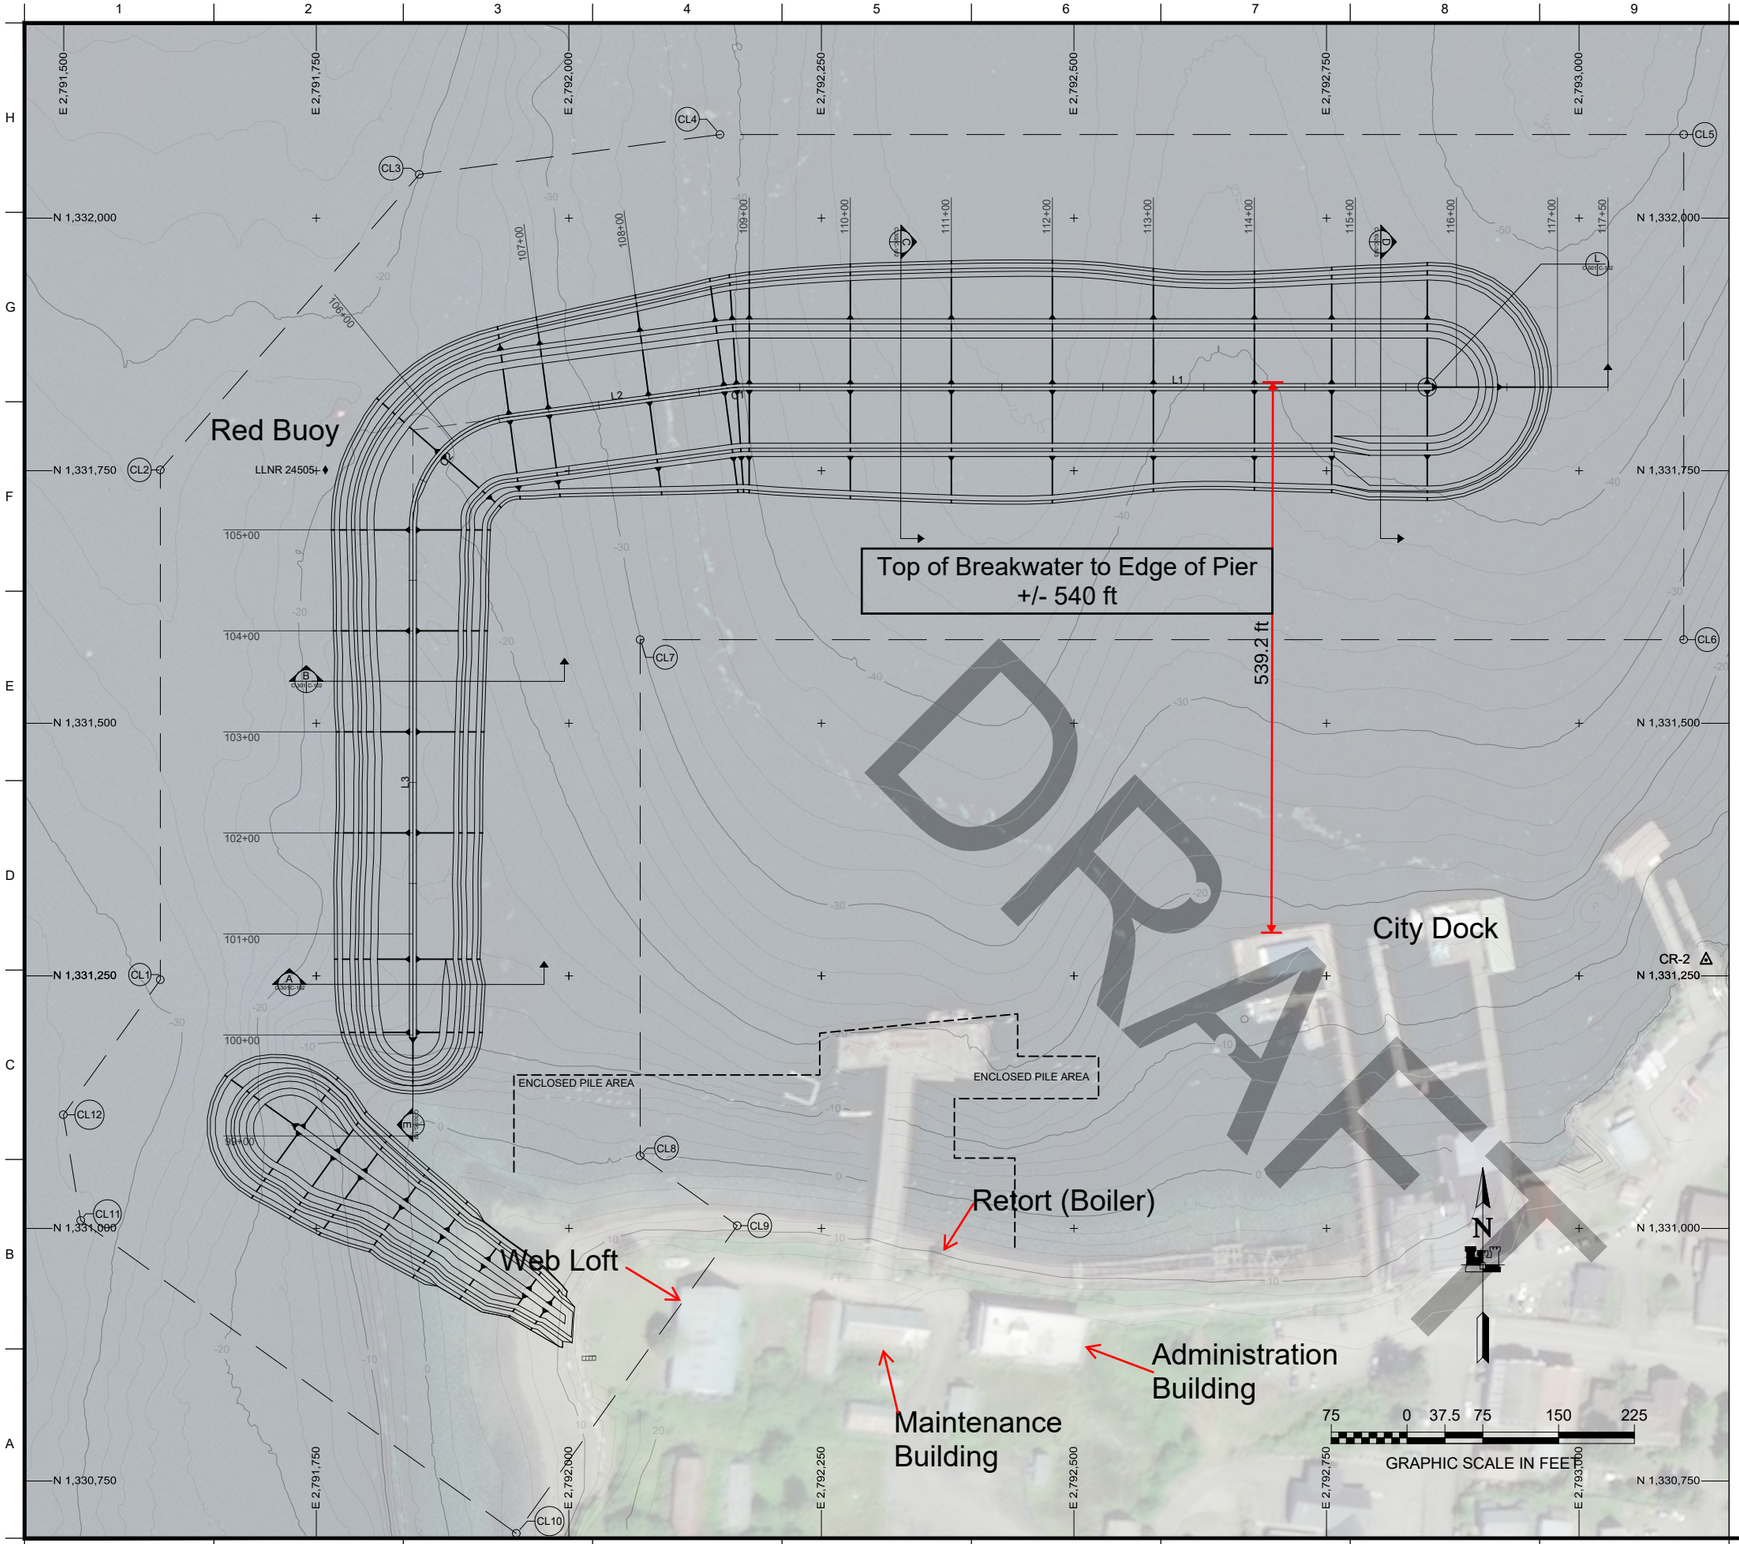


## NOTES

1. CONTACT INFORMATION: CITY OF CRAIG (907) 826-3275
2. THE CONTRACTOR SHALL LIMIT ALL CONSTRUCTION ACTIVITY TO WITHIN THE CONSTRUCTION BOUNDARIES SHOWN. THE CONSTRUCTION LIMITS DO NOT DEFINE EXCLUSIVE USE. THE CONTRACTOR SHALL COORDINATE WITH THE CRAIG HARBORMASTER FOR ANY RESTRICTIONS OR CONDITIONS OF USE FOR CONSTRUCTION ACTIVITIES IN THESE AREAS.

| CONSTRUCTION LIMITS | | | CONSTRUCTION LIMITS | | |
|---|---|---|---|---|---|
| POINT NUMBER | NORTHING | EASTING | POINT NUMBER | NORTHING | EASTING |
| CL1 | 1,331,246.18 | 2,791,595.61 | CL7 | 1,331,582.80 | 2,792,070.61 |
| CL2 | 1,331,750.72 | 2,791,595.61 | CL8 | 1,331,071.82 | 2,792,070.61 |
| CL3 | 1,332,043.30 | 2,791,851.99 | CL9 | 1,331,002.78 | 2,792,166.76 |
| CL4 | 1,332,082.80 | 2,792,149.57 | CL10 | 1,330,698.19 | 2,791,948.02 |
| CL5 | 1,332,082.80 | 2,793,103.57 | CL11 | 1,331,007.86 | 2,791,516.80 |
| CL6 | 1,331,582.80 | 2,793,103.57 | CL12 | 1,331,112.53 | 2,791,499.63 |

MAIN BREAKWATER CURVE TABLE

| CURVE # | RADIUS | LENGTH | PC | PT | CHORD LENGTH | CHORD BEARING |
|---|---|---|---|---|---|---|
| C2 | 110.00 DEG | 158.27' | 105+02.35 | 106+60.62 | 144.97' | N41° 13' 11"E |
| C1 | 150.00 DEG | 19.79' | 108+77.63 | 108+97.42 | 19.78' | N86° 13' 11"E |

MAIN BREAKWATER ALIGNMENT

| DESCRIPTION | STATION | NORTHING | EASTING |
|---|---|---|---|
| START MAIN | 100+00 | 1,331,191.55 | 2,791,845.61 |
| CURVE 2 PC | 105+02.35 | 1,331,693.90 | 2,791,845.61 |
| CURVE 2 PT | 106+60.62 | 1,331,802.94 | 2,791,941.14 |
| CURVE 1 PC | 108+77.63 | 1,331,831.50 | 2,792,156.26 |
| CURVE 1 PT | 108+97.42 | 1,331,832.80 | 2,792,176.00 |
| END MAIN | 115+73.59 | 1,331,832.80 | 2,792,852.16 |

VERIFY SCALES: BAR IS ONE INCH ON ORIGINAL DRAWING
0 1"

US Army Corps of Engineers ®
Alaska District

| MARK | DESCRIPTION | ACTION | DATE |
|---|---|---|---|

U.S. ARMY CORPS OF ENGINEERS
ALASKA DISTRICT
2204 3RD STREET
JBER, ALASKA 99506-0898

DESIGNED BY: R. KLOSTER
DRAWN BY: R. KLOSTER
CHECKED BY: N. EPPS
SUBMITTED BY: D. BUSS
SIZE: ANSI D
ISSUE DATE: 07 APRIL 2021
SOLICITATION NO.: W91KB21R0003
CONTRACT NO.:
DRAWING #: 1-CRA-164-10-01
FILE: CRG001-C-102.dwg
CRG001

P2N 102831
CRAIG, ALASKA
CRAIG HARBOR NAVIGATION IMPROVEMENT
CIVIL
PLANS
HARBOR PLAN

REFERENCE NUMBER:
C-102
SHEET 7 OF 25

NOT FOR CONSTRUCTION

DRAFT